




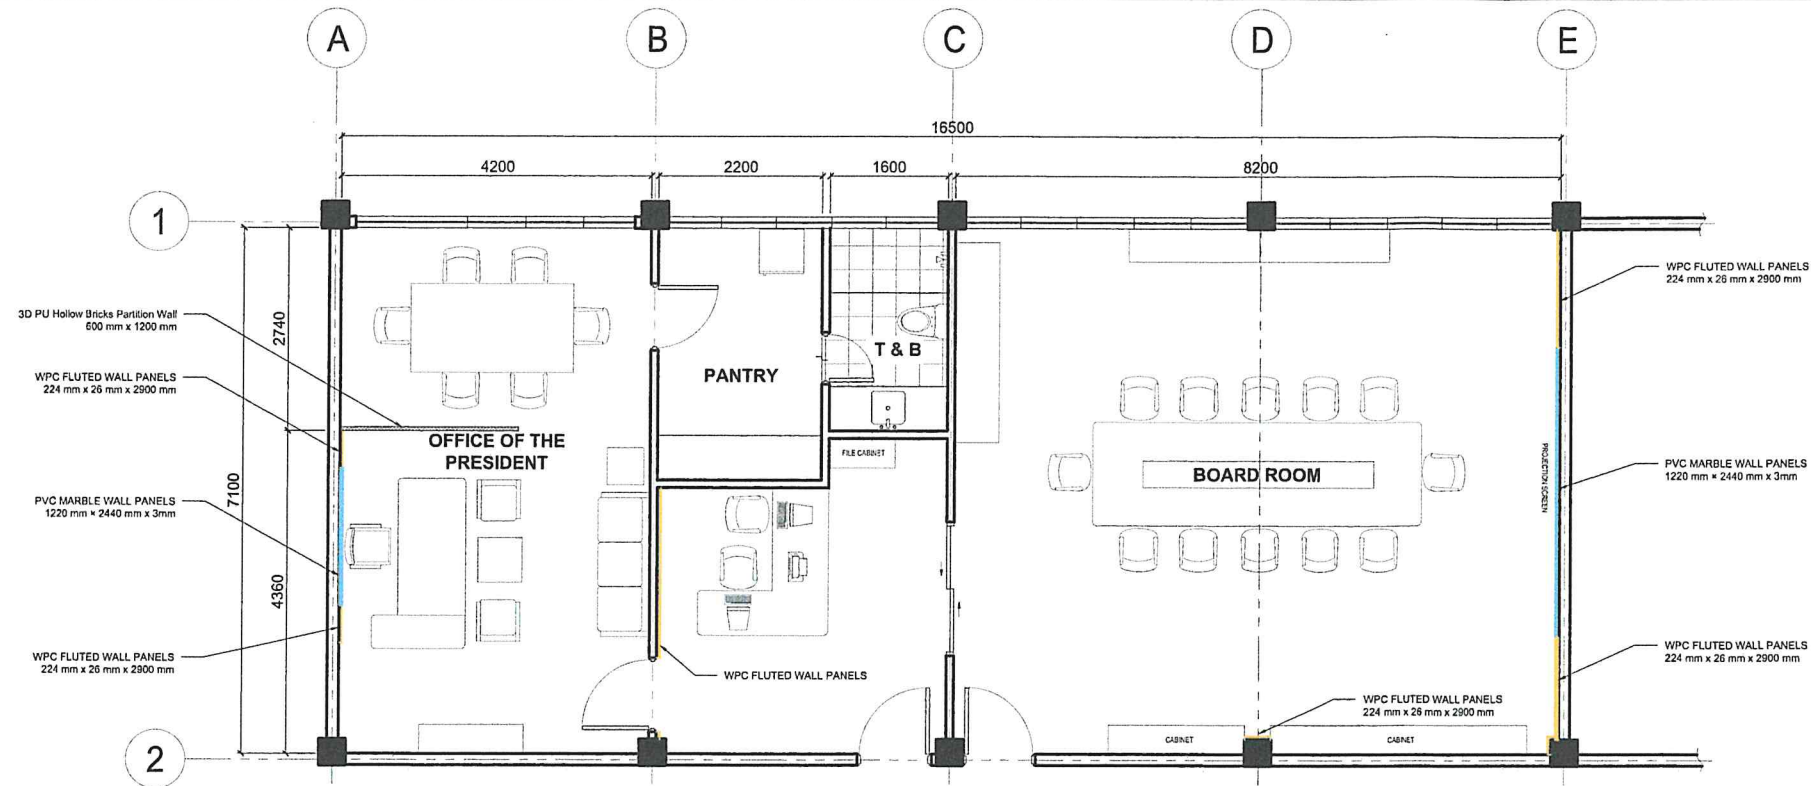

PROPOSED FLOOR PLAN
 A-1
 1 3 SCALE 1:100 MTS.

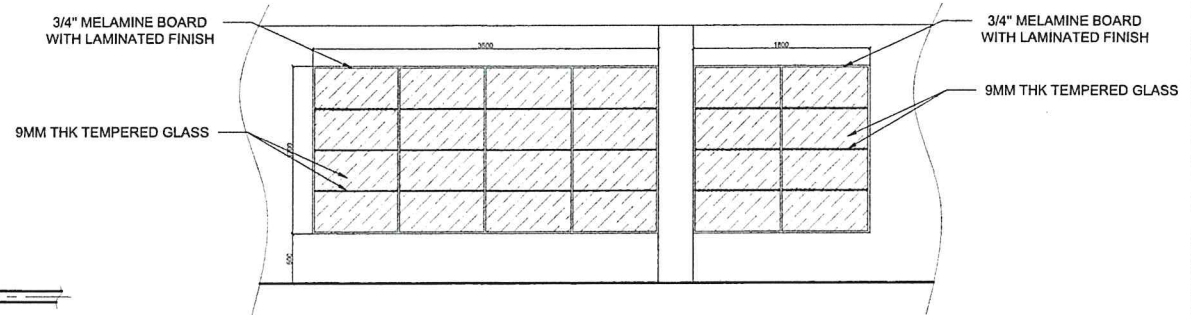


CONFERENCE ROOM CABINET DETAILS
 A-1
 3 3 SCALE 1:75 MTS.

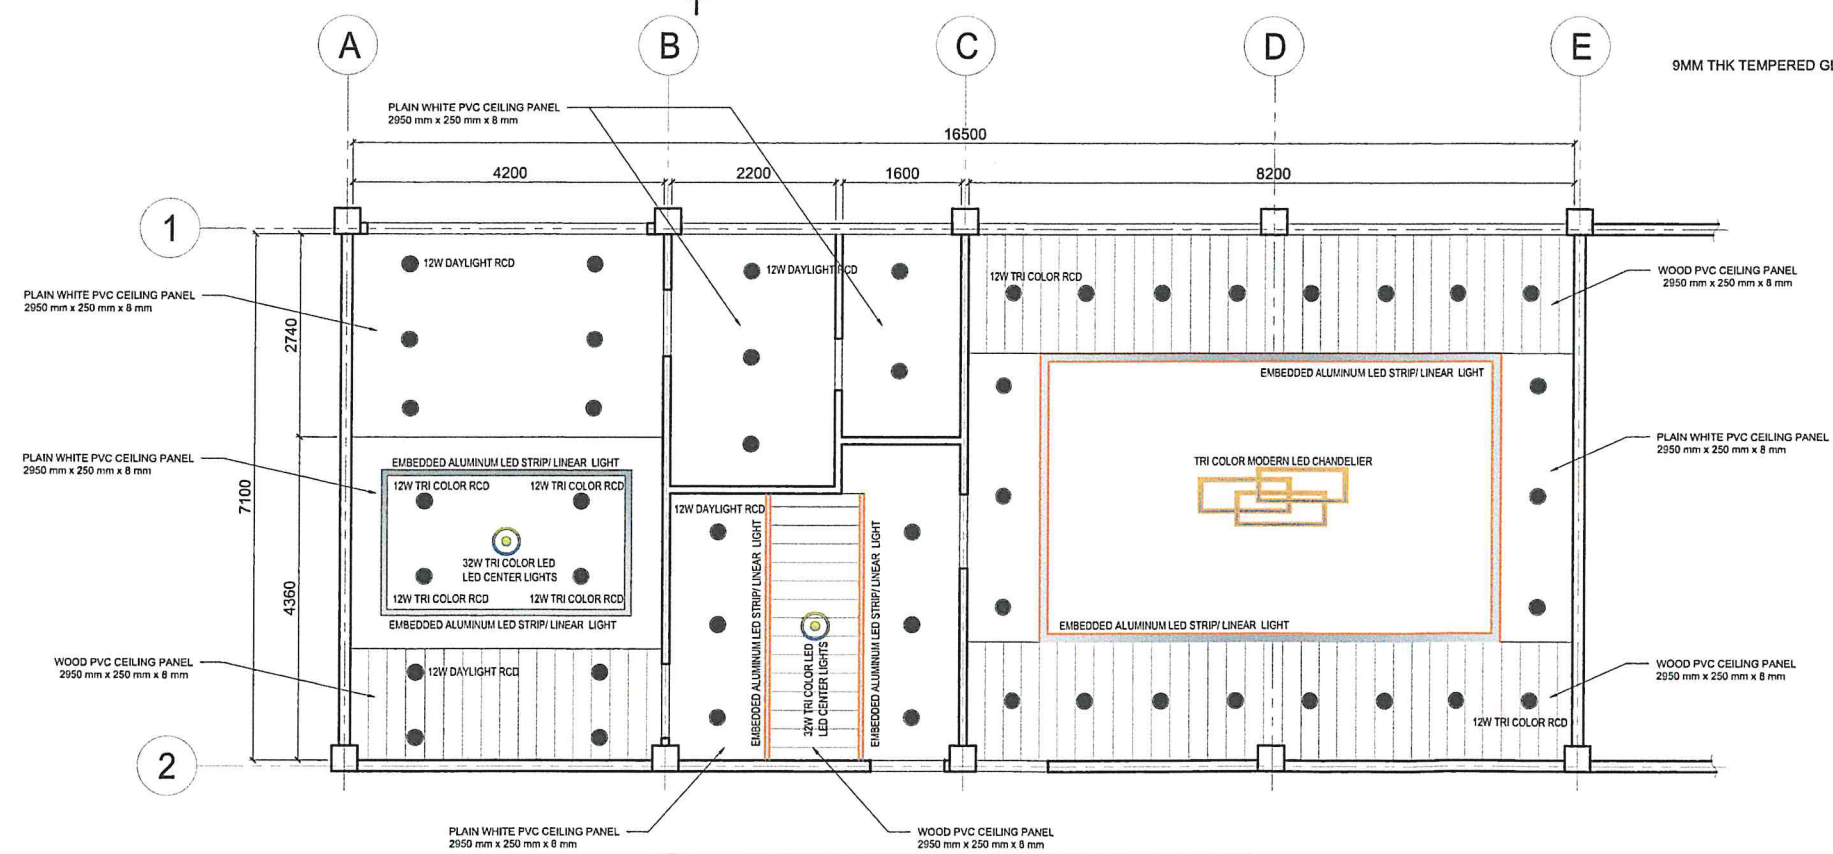


REFLECTED CEILING PLAN
 A-1
 2 3 SCALE 1:100 MTS.

 UNIVERSITY OF RIZAL SYSTEM UNIVERSITY PROJECT MANAGEMENT UNIT	PROJECT TITLE: REHABILITATION OF ISR ACADEMIC BUILDING (OFFICE OF THE PRESIDENT) UNIVERSITY OF RIZAL SYSTEM MORONG CAMPUS	PREPARED & DRAWN BY: CRISTOPHER N. VIVAS HEAD-PROJECT DEVELOPMENT SERVICES, UCSU JOAN MARIE P. TIBURCIO, RCE PROJECT DEVELOPMENT OFFICER I, UPMU	CHECKED AND SUBMITTED BY: JEFFREY M. LAWAS, RCE OFFICER-IN-CHARGE, UPMU	RECOMMENDING APPROVAL: MARVIN P. AMOIN, Ph.D. VICE PRESIDENT FOR ADMINISTRATION AND FINANCE	APPROVED BY: NANCY T. PASCUAL, Ed. D., RGC PRESIDENT	SHEET CONTENT: AS SHOWN	SHEET NO.: A 1
--	--	---	---	---	--	---------------------------------------	----------------------------------

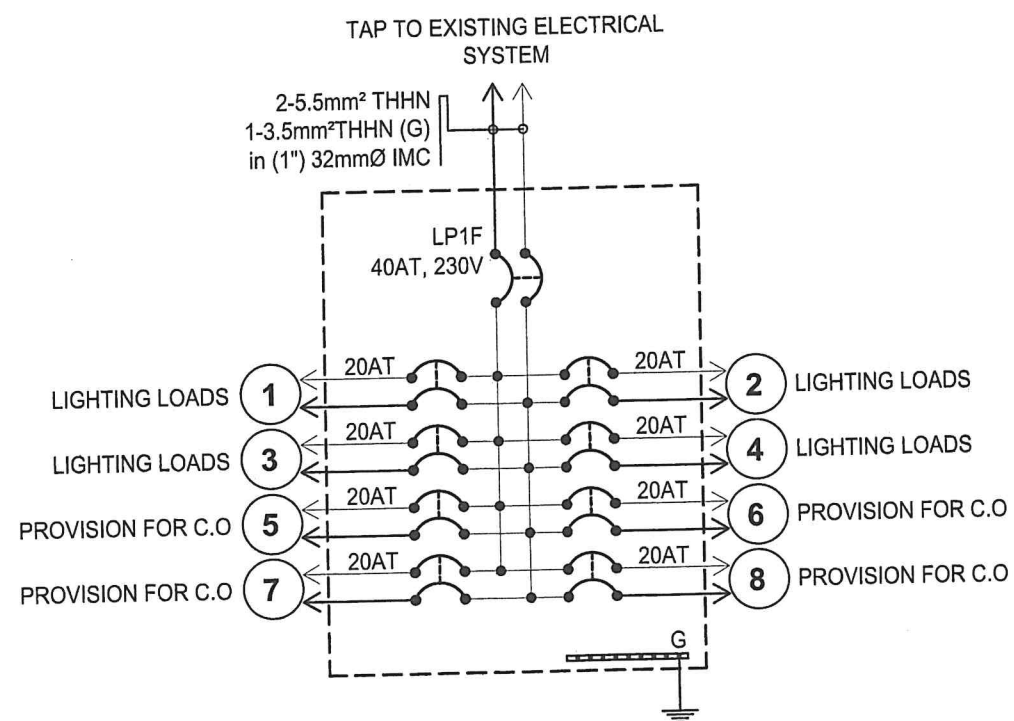

E-1
1 2 SCALE 1:100 MTS.

PANEL BOARD DETAILS

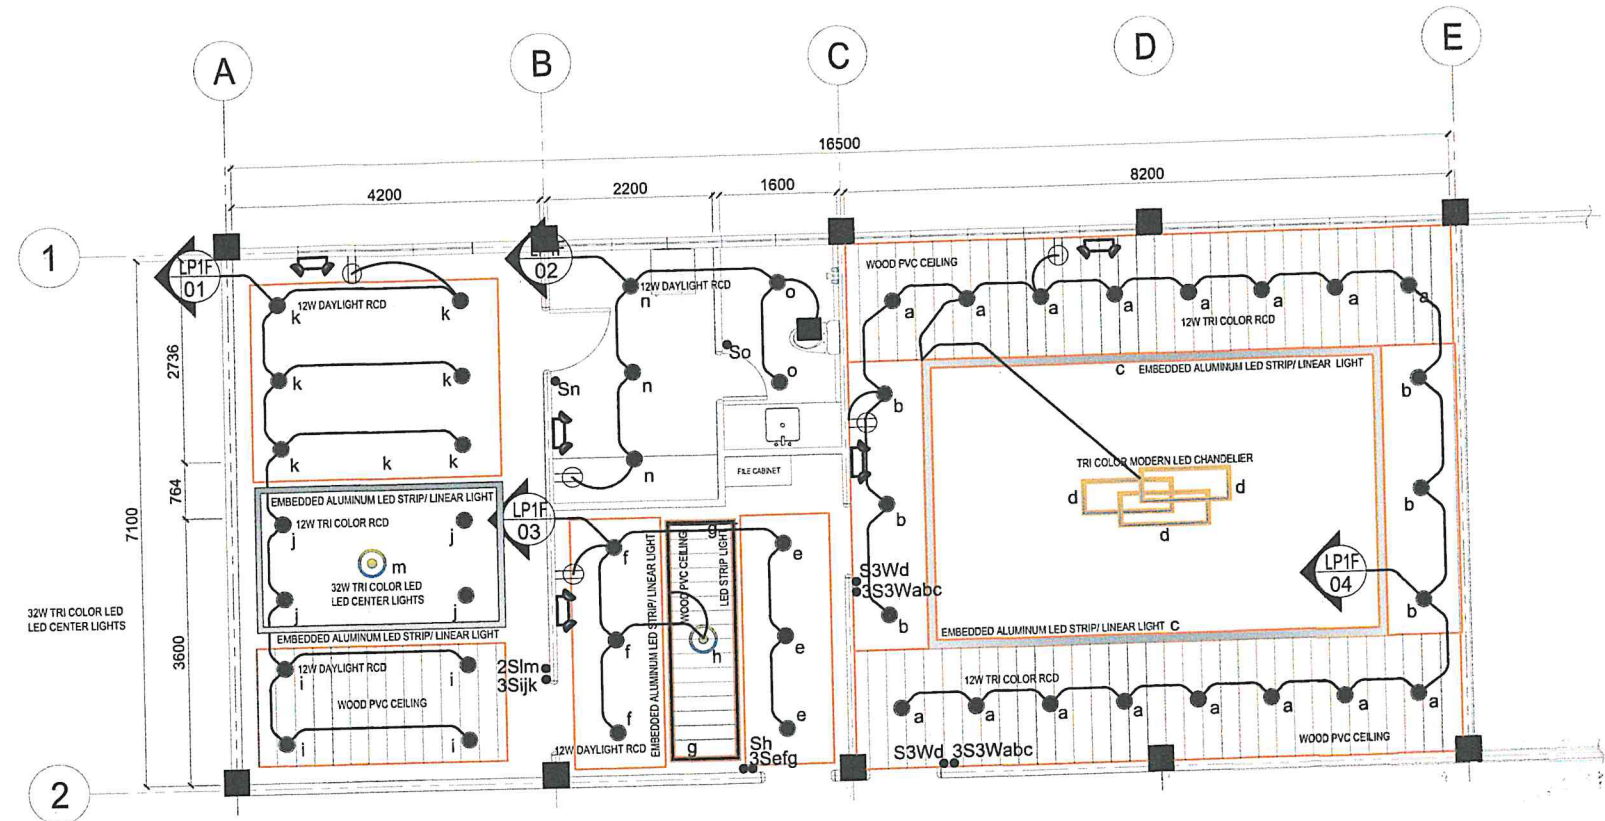

E-1
2 2 SCALE 1:100 MTS.

LIGHTING LAYOUT



UNIVERSITY OF RIZAL SYSTEM
UNIVERSITY PROJECT MANAGEMENT UNIT

PROJECT TITLE:
REHABILITATION OF ISR ACADEMIC BUILDING (OFFICE OF THE PRESIDENT)
UNIVERSITY OF RIZAL SYSTEM
MORONG CAMPUS

PREPARED & DRAWN BY:

BILL CESAR P. RAMOS, REE
PROJECT DEVELOPMENT OFFICER I, UPMU

CHECKED AND SUBMITTED BY:

JEFFREY M. LAWAS, RCE
OFFICER-IN-CHARGE, UPMU

RECOMMENDING APPROVAL:

MARVIN P. AMOIN, Ph.D.
VICE PRESIDENT FOR ADMINISTRATION AND FINANCE

APPROVED BY:

NANCY T. PASCUAL, Ed. D., RGC
PRESIDENT

SHEET CONTENT:
AS SHOWN

SHEET NO.:
E 1